TRUE PERIMETER – 83'–8"
SQFT SWIM AREA – 484
APPROX. GALLONS – 14,520

IF USING BENDABLE BULLNOSE COPING ADD 3–1/8" TO DIG DEPTH. BEAD TO FINISH WILL STAY THE SAME.

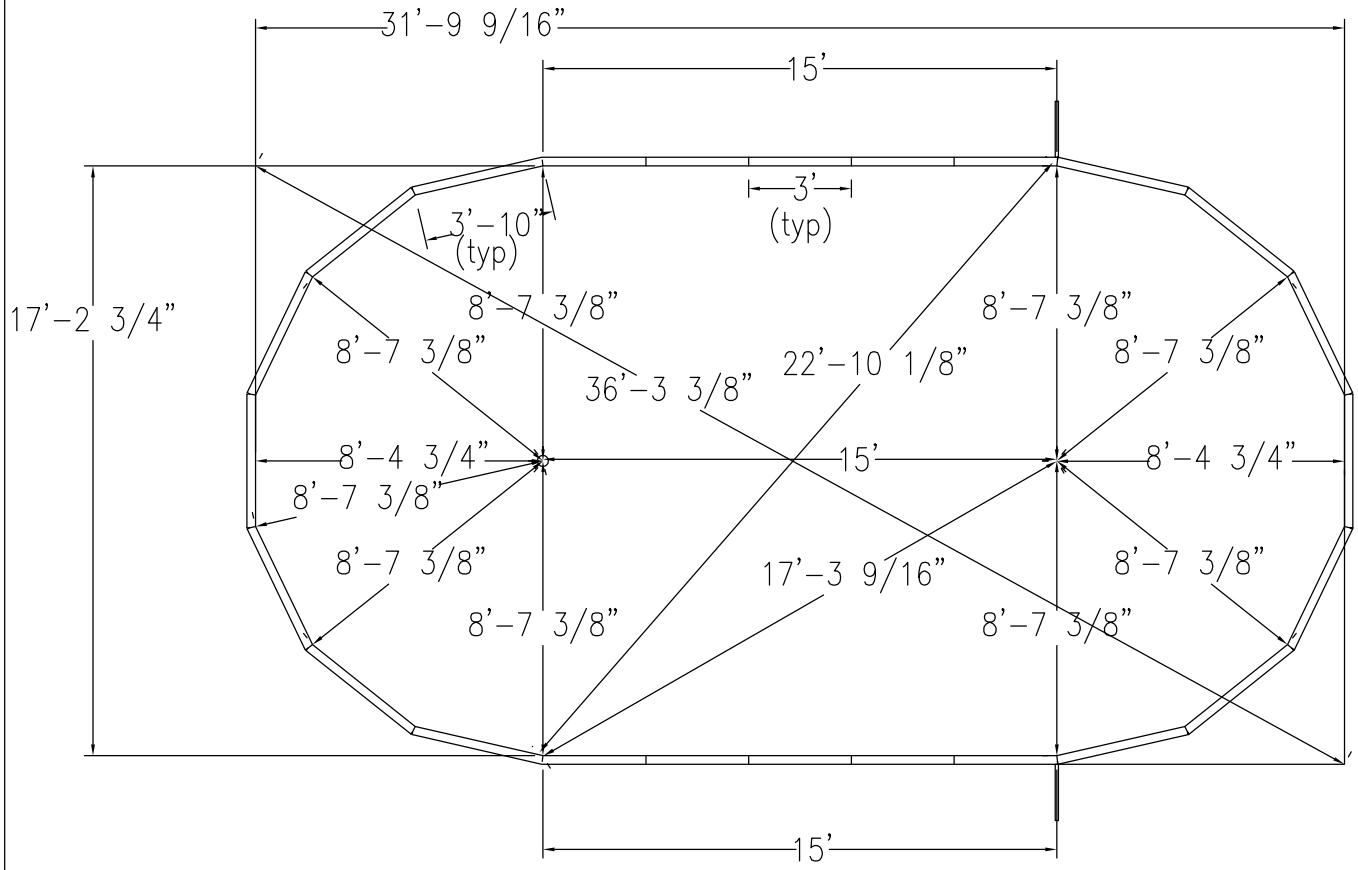

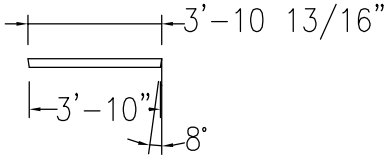

DRAWING MUST BE APPROVED AND SIGNED BEFORE ORDER WILL BE PLACED FOR ALL SPECIAL ORDERS.

DEALER_____
LINER CHOICE_____
DATE_____
CUSTOMER_____

LNR PT# W2–131V
SNAP–IN CVR PT# W2–235
SOLAR CVR PT# W20–102

INSTALLATION TO BE IN ACCORDANCE WITH FOX POOL RECOMMENDATIONS

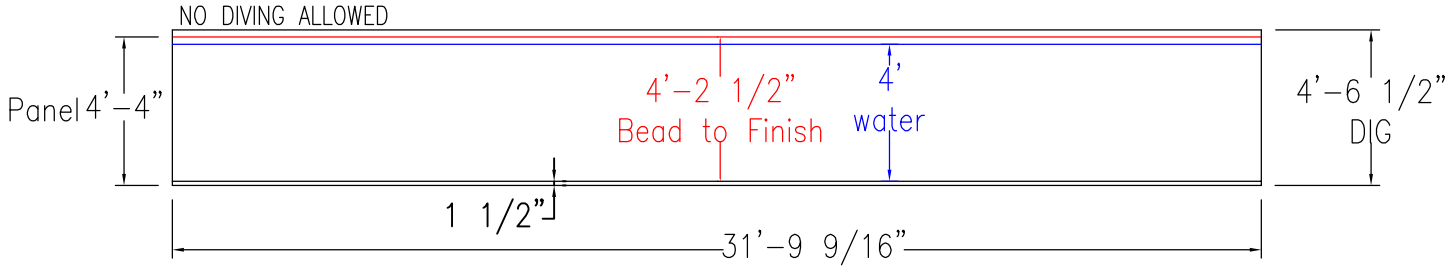

©ALL RIGHTS RESERVED

FOX POOL			
TITLE	1732 ULTIMATE OVAL		
DATE	1/29/14	TYPE	0
DWG. NO.	02–1241	SCALE	NONE
DRW. BY.	J.LANDES		