TRUE PERIMETER – 80'–0"
SQFT SWIM AREA – 390
APPROX GALLONS – 11,600

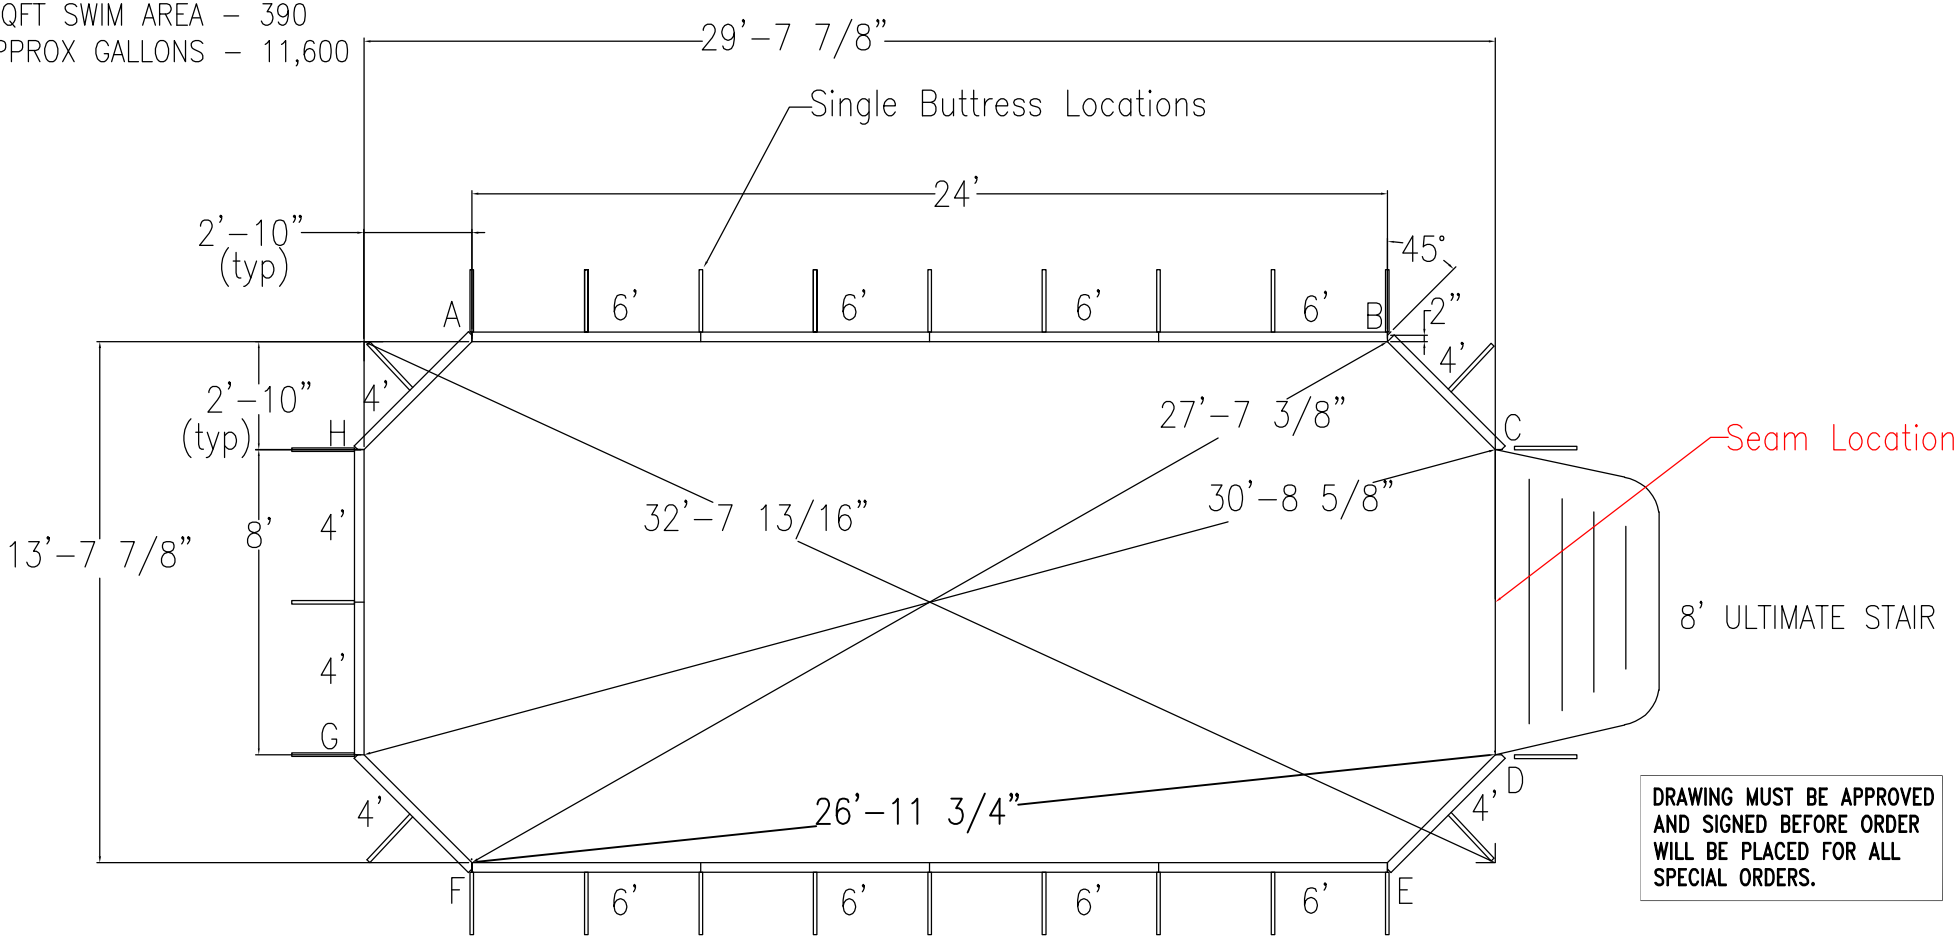

DRAWING MUST BE APPROVED AND SIGNED BEFORE ORDER WILL BE PLACED FOR ALL SPECIAL ORDERS.

DEALER_____
LINER CHOICE_____
DATE_____
CUSTOMER_____

NO DIVING ALLOWED

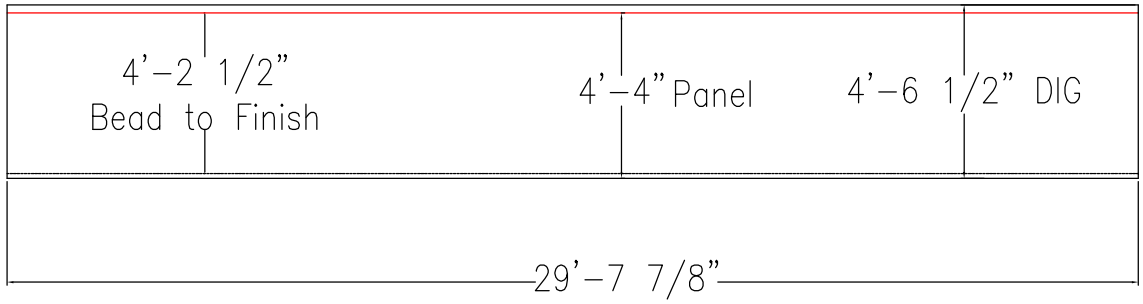

LNR PT# W2–1430G
SNAP–IN CVR PT# W2–236
SOLAR CVR PT# W20–100

INSTALLATION TO BE IN ACCORDANCE WITH FOX POOL RECOMMENDATIONS

FOX POOL	
TITLE 1430 ULTIMATE GRECIAN	
DATE 6/13/16	TYPE 0
DWG. NO. 09–20521R	SCALE NONE
DRW. BY. J.LANDES	

©ALL RIGHTS RESERVED